11Apr

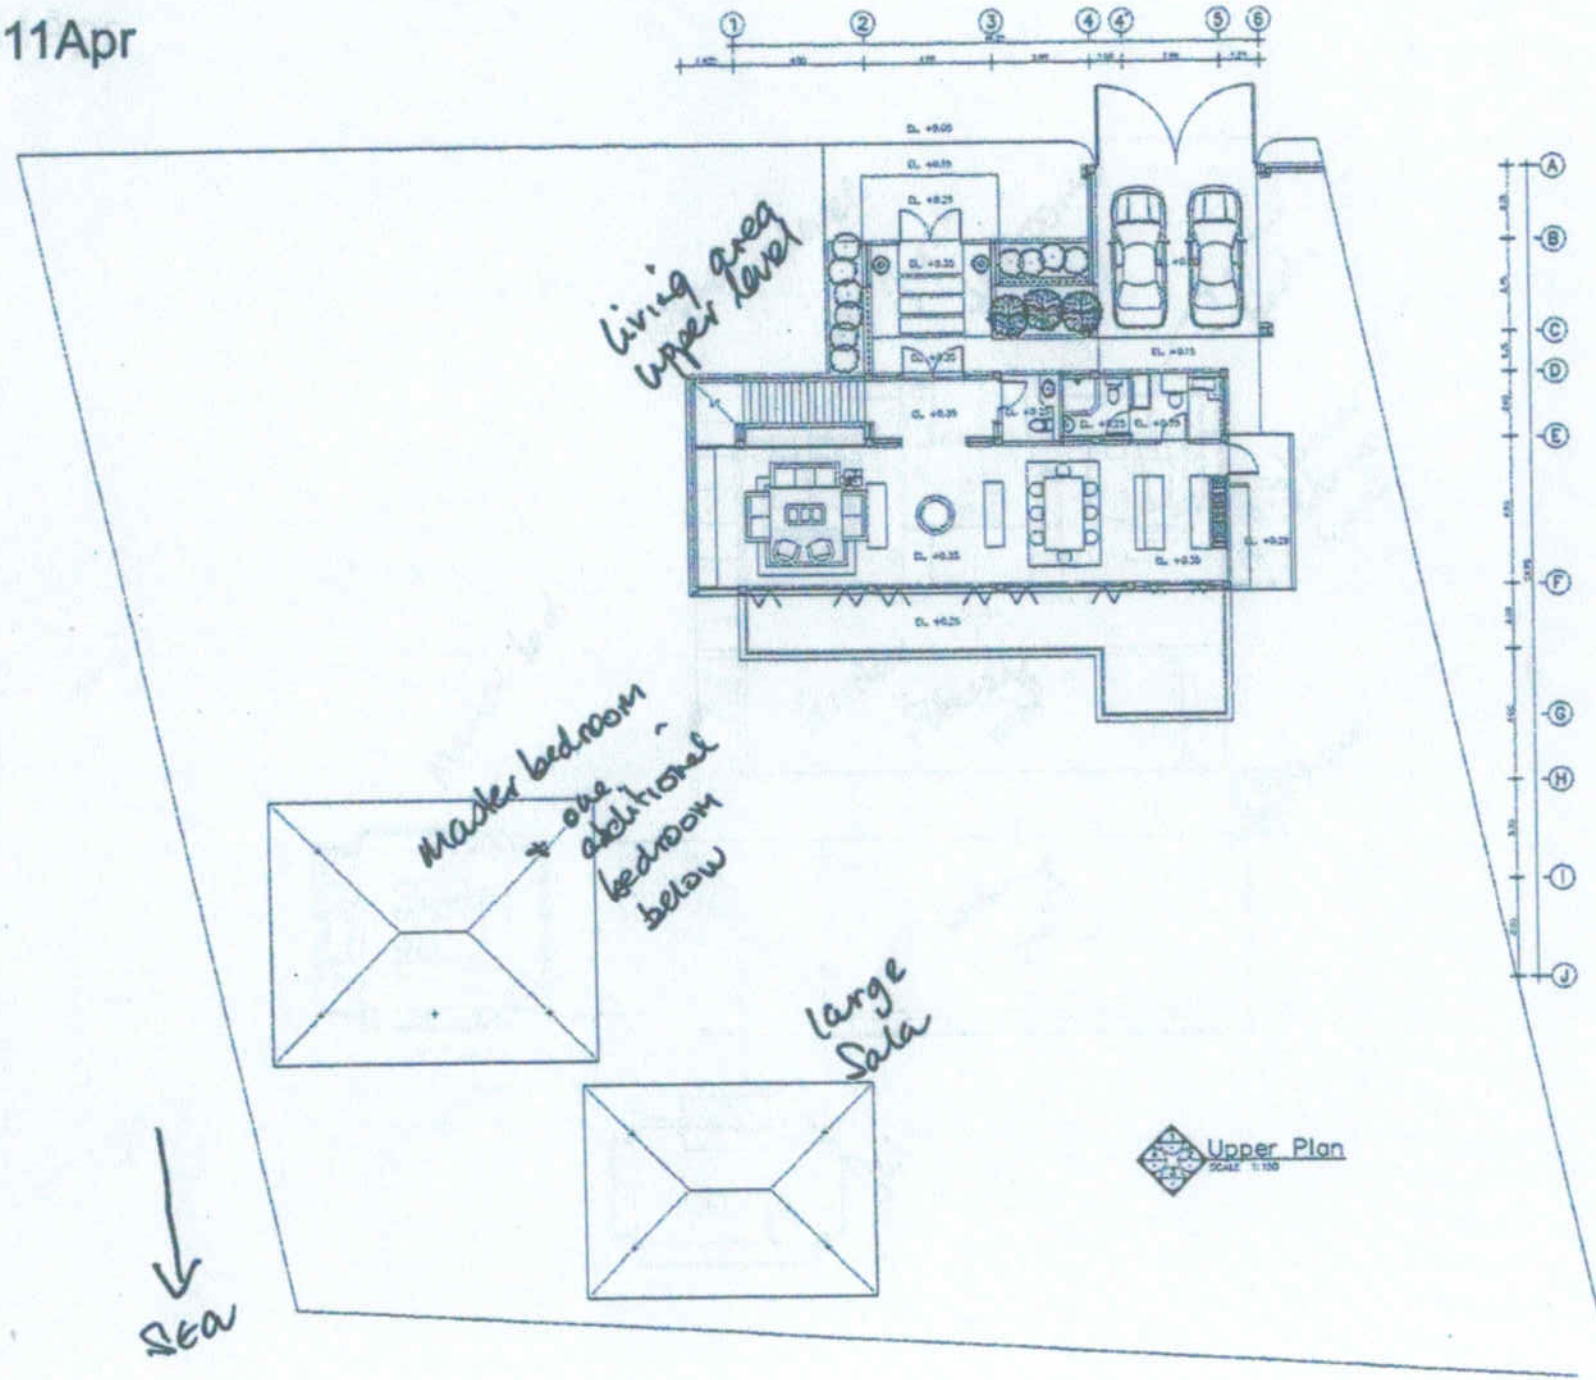

NOTE :

NO	DATE	DESCRIPTION

PROJECT NAME :

Residential Building
2 Stories House

OWNER :

Frank van Amelsvoort

Susan Field

SITE :

SITE OFFICE :-

ARCHITECT :

STRUCTURAL ENGINEER :

ELECTRICAL ENGINEER :

SANITARY ENGINEER :

DRAWN :

drawing title

Upper Plan

Job no.	Drawn No.
Checked by	A1-02
Date / Scale	
29-9-44 / 1:100	

ALL DESIGN ARE THE PROPERTY OF THE INCHEON DESIGN AND CANNOT BE USED WITHOUT THEIR WRITTEN PERMISSION.

11Apr

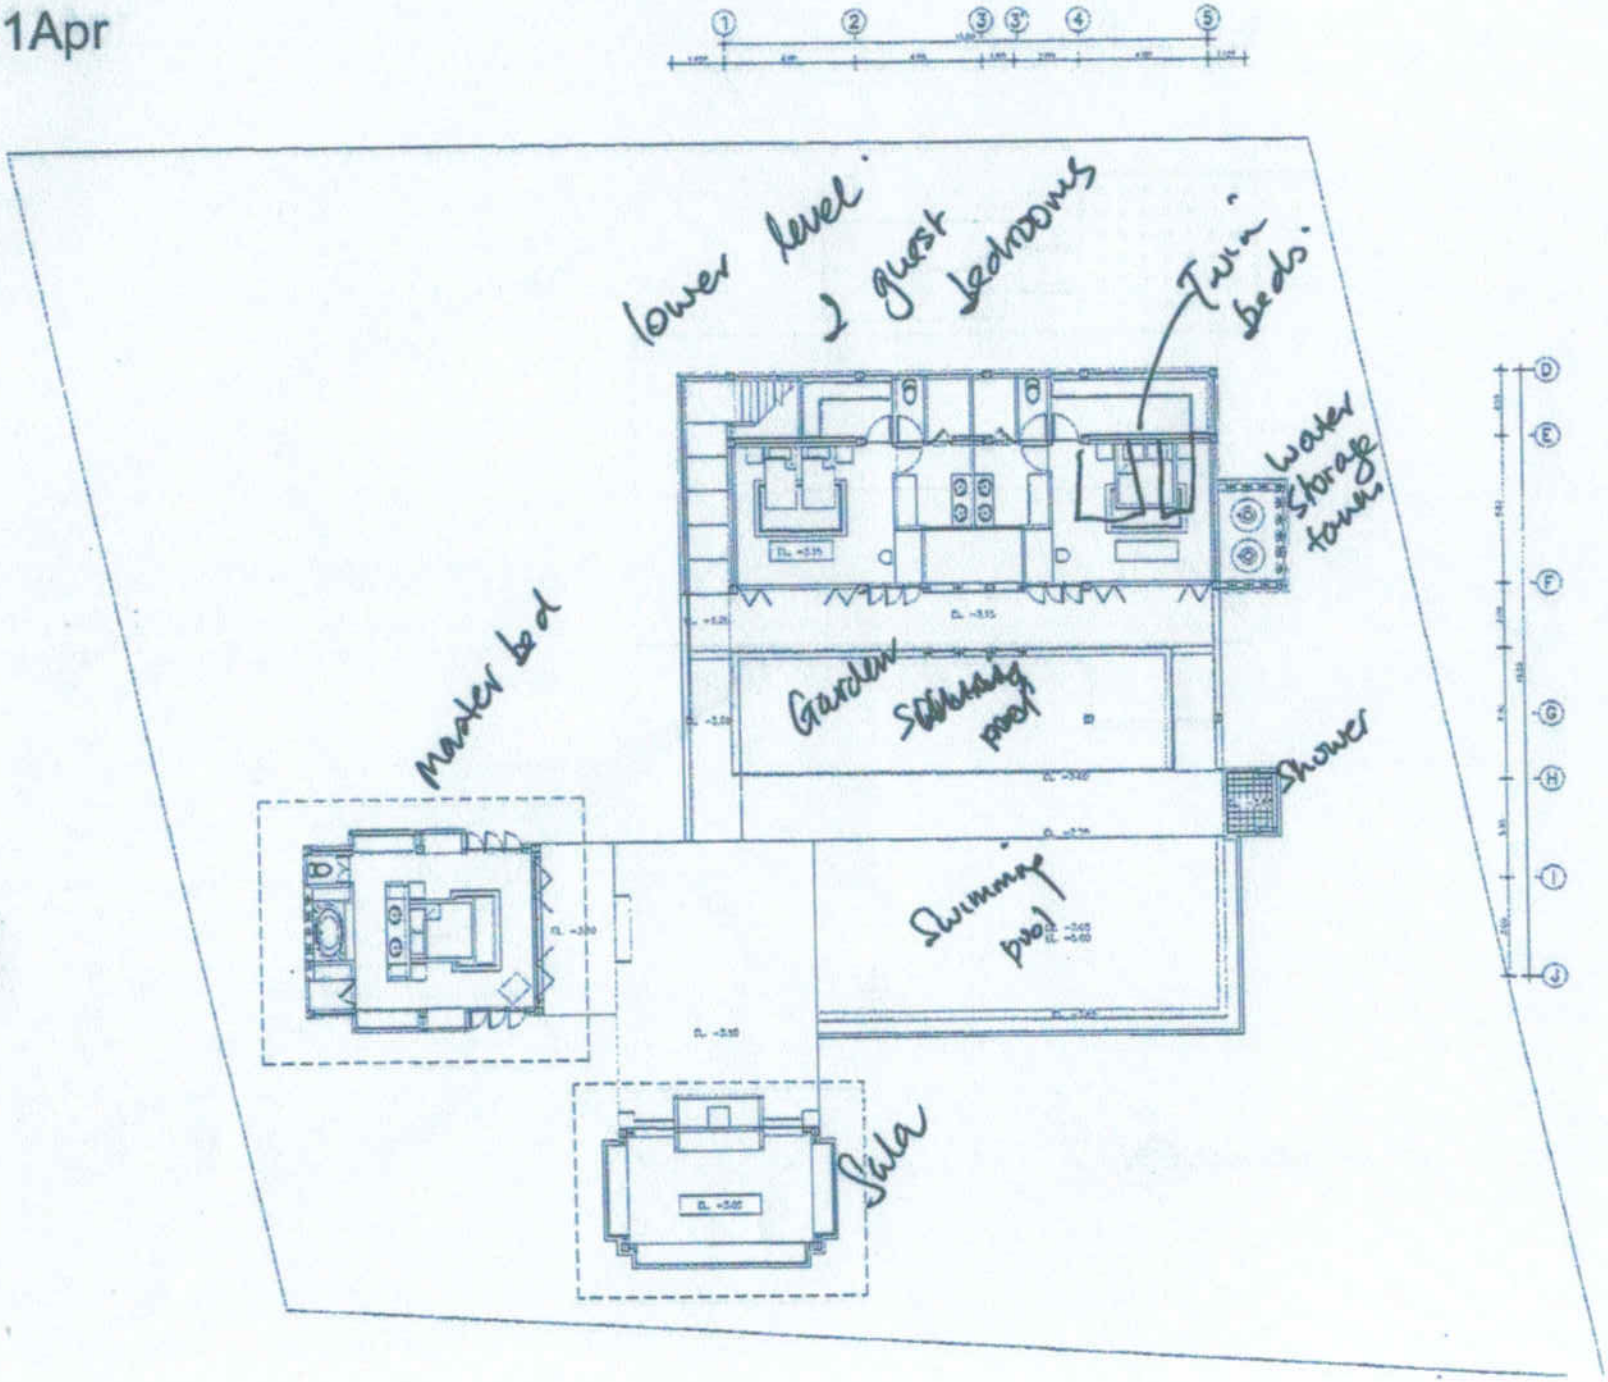

NOTE :

NO	DATE	DESCRIPTION

PROJECT NAME :

Residential Building
2 Stories House

OWNER :

Frank van Amstenoort

Susan Kwik

SITE :

SITE OFFICE :-

ARCHITECT :

STRUCTURAL ENGINEER :

ELECTRICAL ENGINEER :

SANITARY ENGINEER :

DRAWN :

drawing title

Lower Plan

Job no		Drawn No.
Checked by		A1-03
Date	Scale	
25-11-44	1:150	

ALL DRAWINGS ARE THE PROPERTY OF THE ARCHITECTURAL DESIGN AND CAN NOT BE USED WITHOUT THEIR WRITTEN PERMISSION.

11Apr

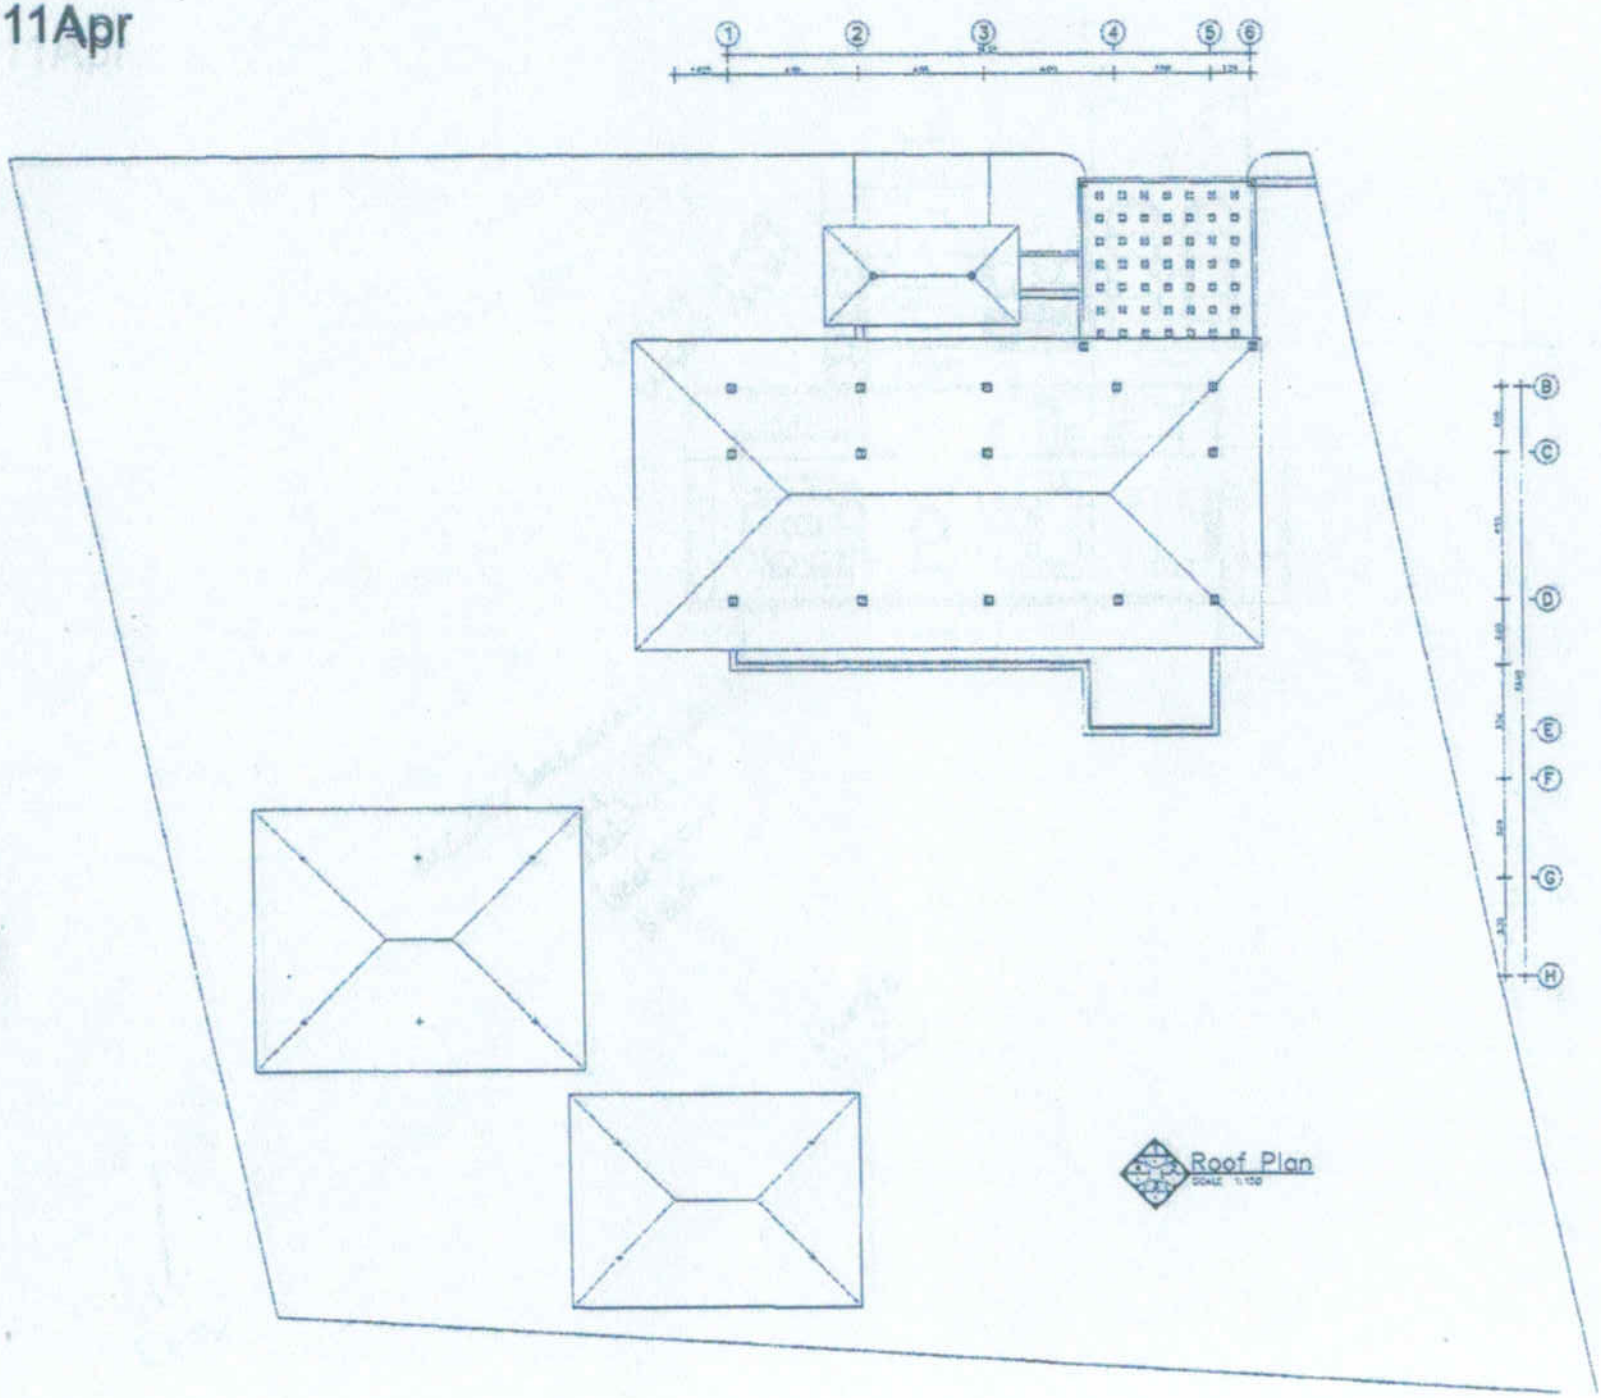

Roof Plan
SCALE 1:150

NOTE :

NO	DATE	DESCRIPTION

PROJECT NAME :

Residential Building
2 Stories House

OWNER :

Frank van Amstelveen

SITE :

SITE OFFICE :

ARCHITECT :

STRUCTURAL ENGINEER :

ELECTRICAL ENGINEER :

SANITARY ENGINEER :

DRAWN :

drawing title

Roof Plan

Job no.	Drawn No.
Checked by	A1-01
Date: 28-5-66	Scale: 1:150

ALL DESIGN ARE THE PROPERTY OF THE ARCHITECTURAL DESIGN